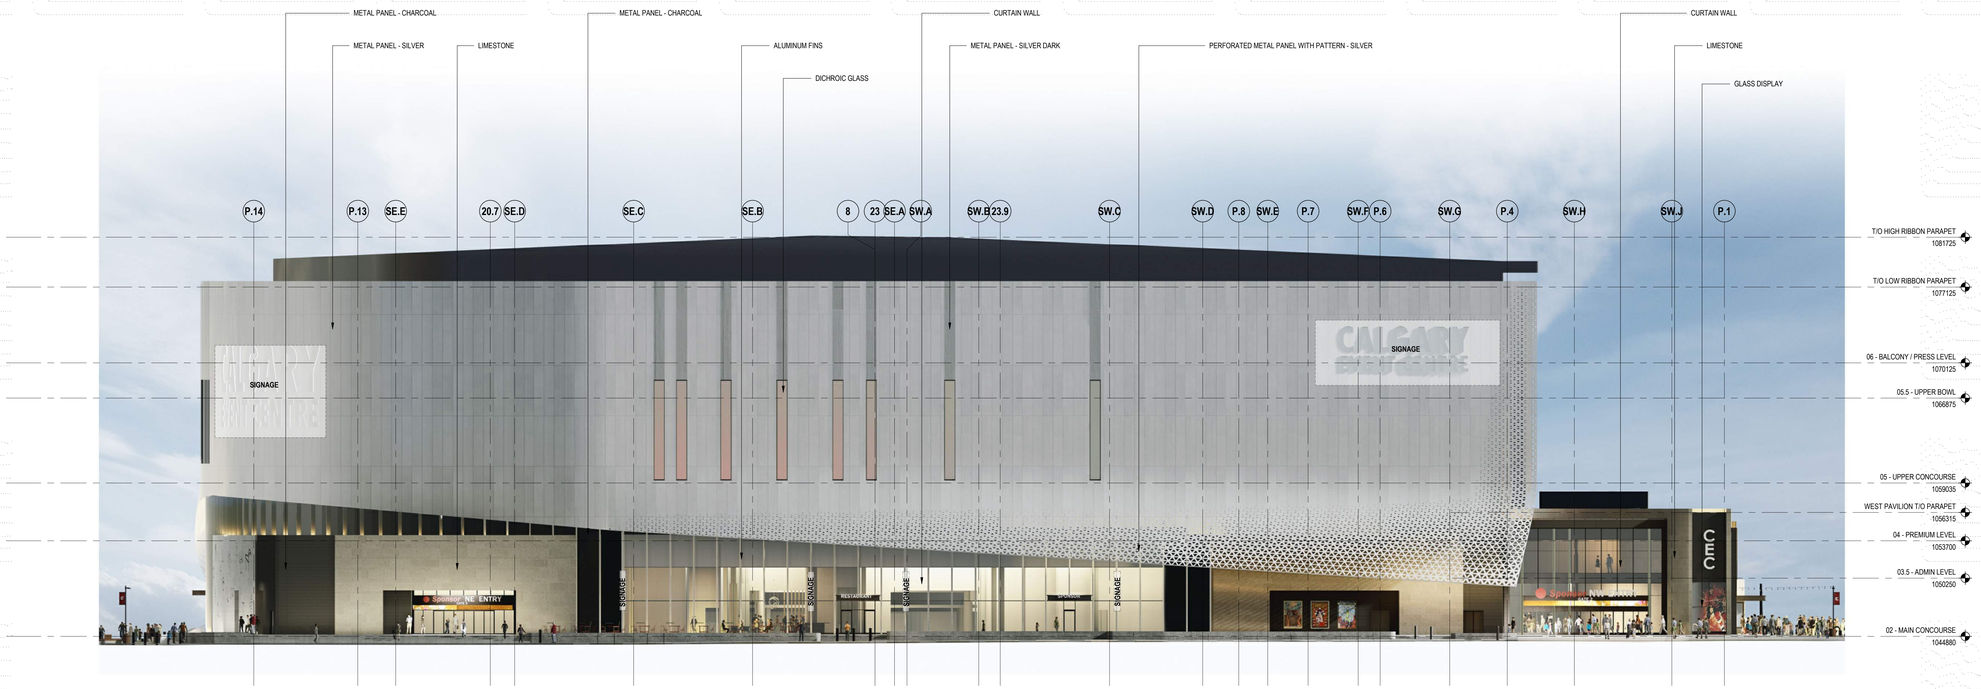

1 DPA4.001 EXTERIOR ELEVATION - NORTH

SCALE: 1 : 200

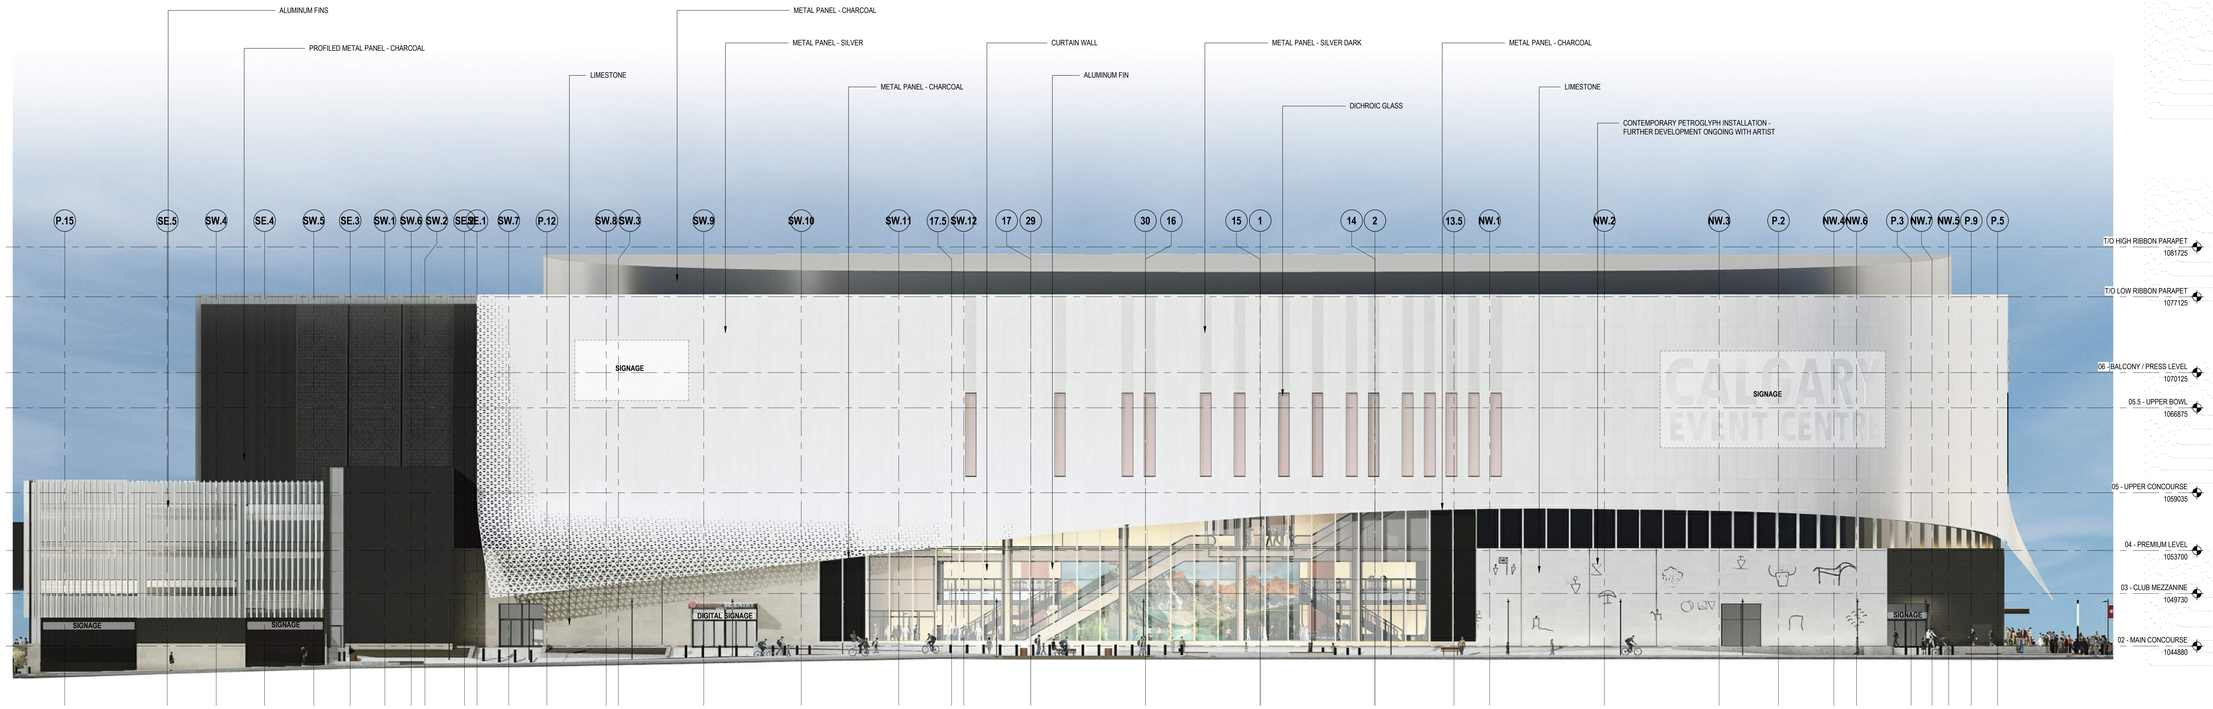
ALUMINUM FINS
PROFILED METAL PANEL - CHARCOAL
LIMESTONE
METAL PANEL - CHARCOAL
METAL PANEL - SILVER
METAL PANEL - CHARCOAL
CURTAIN WALL
ALUMINUM FIN
METAL PANEL - SILVER DARK
DICHROIC GLASS
METAL PANEL - CHARCOAL
LIMESTONE
CONTEMPORARY PETROGLYPH INSTALLATION - FURTHER DEVELOPMENT ONGOING WITH ARTIST
P.15 SE.5 SW.4 SE.4 SW.5 SE.3 SW.1 SW.6 SW.2 SE.2 SE.1 SW.7 P.12 SW.8 SW.3 SW.9 SW.10 SW.11 17.5 SW.12 17 29 30 16 15 1 14 2 13.5 NW.1 NW.2 NW.3 P.2 NW.4 NW.6 P.3 NW.7 NW.5 P.9 P.5
T/O HIGH RIBBON PARAPET 1081725
T/O LOW RIBBON PARAPET 1077125
06 - BALCONY / PRESS LEVEL 1070125
05.5 - UPPER BOWL 1066875
05 - UPPER CONCOURSE 1059035
04 - PREMIUM LEVEL 1053700
03 - CLUB MEZZANINE 1049730
02 - MAIN CONCOURSE 1044880
SIGNAGE
SIGNAGE
SIGNAGE
DIGITAL SIGNAGE
SIGNAGE
CALGARY EVENT CENTRE

2 DPA4.001 EXTERIOR ELEVATION - EAST

SCALE: 1 : 200

DIALOG

o+k

ISSUED FOR

1	2021-08-03	DEVELOPMENT PERMIT
2	2021-10-05	DP RESUBMISSION
3	2021-10-22	DP RESUBMISSION 2

PROFESSIONAL ENGINEERS AND GEOSCIENTISTS ASSOCIATION OF ALBERTA

CALGARY EVENT CENTRE

519 - 12th AVE SE, CALGARY, AB

EXTERIOR ELEVATIONS - NORTH AND EAST

DPA4.001

PLOT DATE:2021-10-24 3:04:52 AM

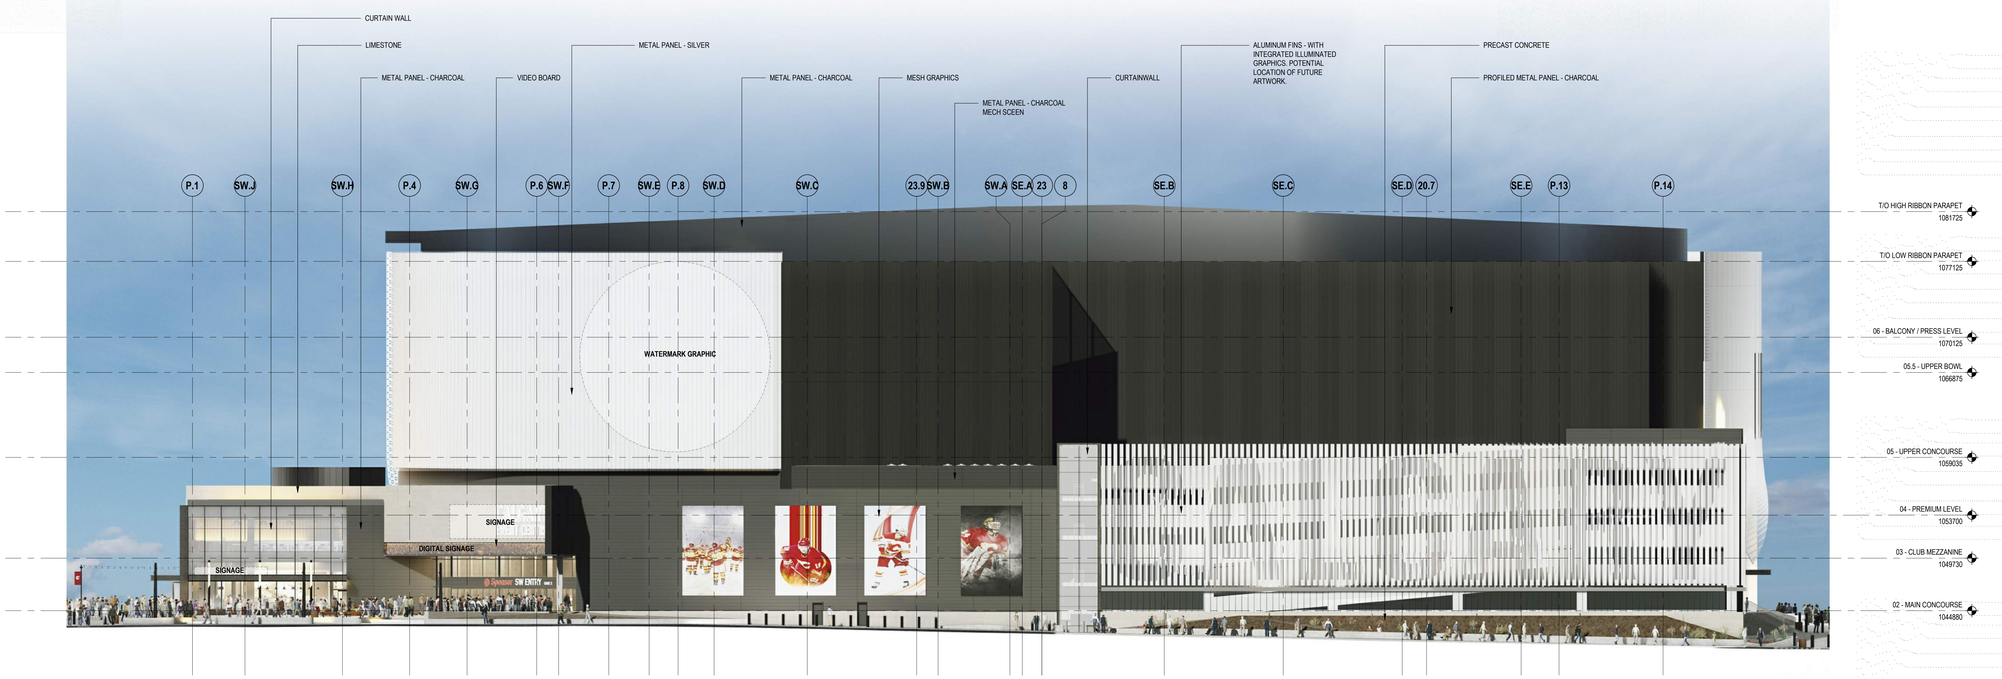
CURTAIN WALL
LIMESTONE
METAL PANEL - CHARCOAL
VIDEO BOARD
METAL PANEL - SILVER
METAL PANEL - CHARCOAL
MESH GRAPHICS
METAL PANEL - CHARCOAL MECH SCEEN
CURTAINWALL
ALUMINUM FINS - WITH INTEGRATED ILLUMINATED GRAPHICS. POTENTIAL LOCATION OF FUTURE ARTWORK.
PRECAST CONCRETE
PROFILED METAL PANEL - CHARCOAL
P.1 SW.J SW.H P.4 SW.G P.6 SW.F P.7 SW.E P.8 SW.D SW.C 23.9 SW.B SW.A SE.A 23 8 SE.B SE.C SE.D 20.7 SE.E P.13 P.14
WATERMARK GRAPHIC
SIGNAGE
DIGITAL SIGNAGE
SIGNAGE
SW ENTRY
T/O HIGH RIBBON PARAPET 1081725
T/O LOW RIBBON PARAPET 1077125
06 - BALCONY / PRESS LEVEL 1070125
05.5 - UPPER BOWL 1066875
05 - UPPER CONCOURSE 1059035
04 - PREMIUM LEVEL 1053700
03 - CLUB MEZZANINE 1049730
02 - MAIN CONCOURSE 1044880

1 DPA4.002 EXTERIOR ELEVATION - SOUTH

SCALE: 1 : 200

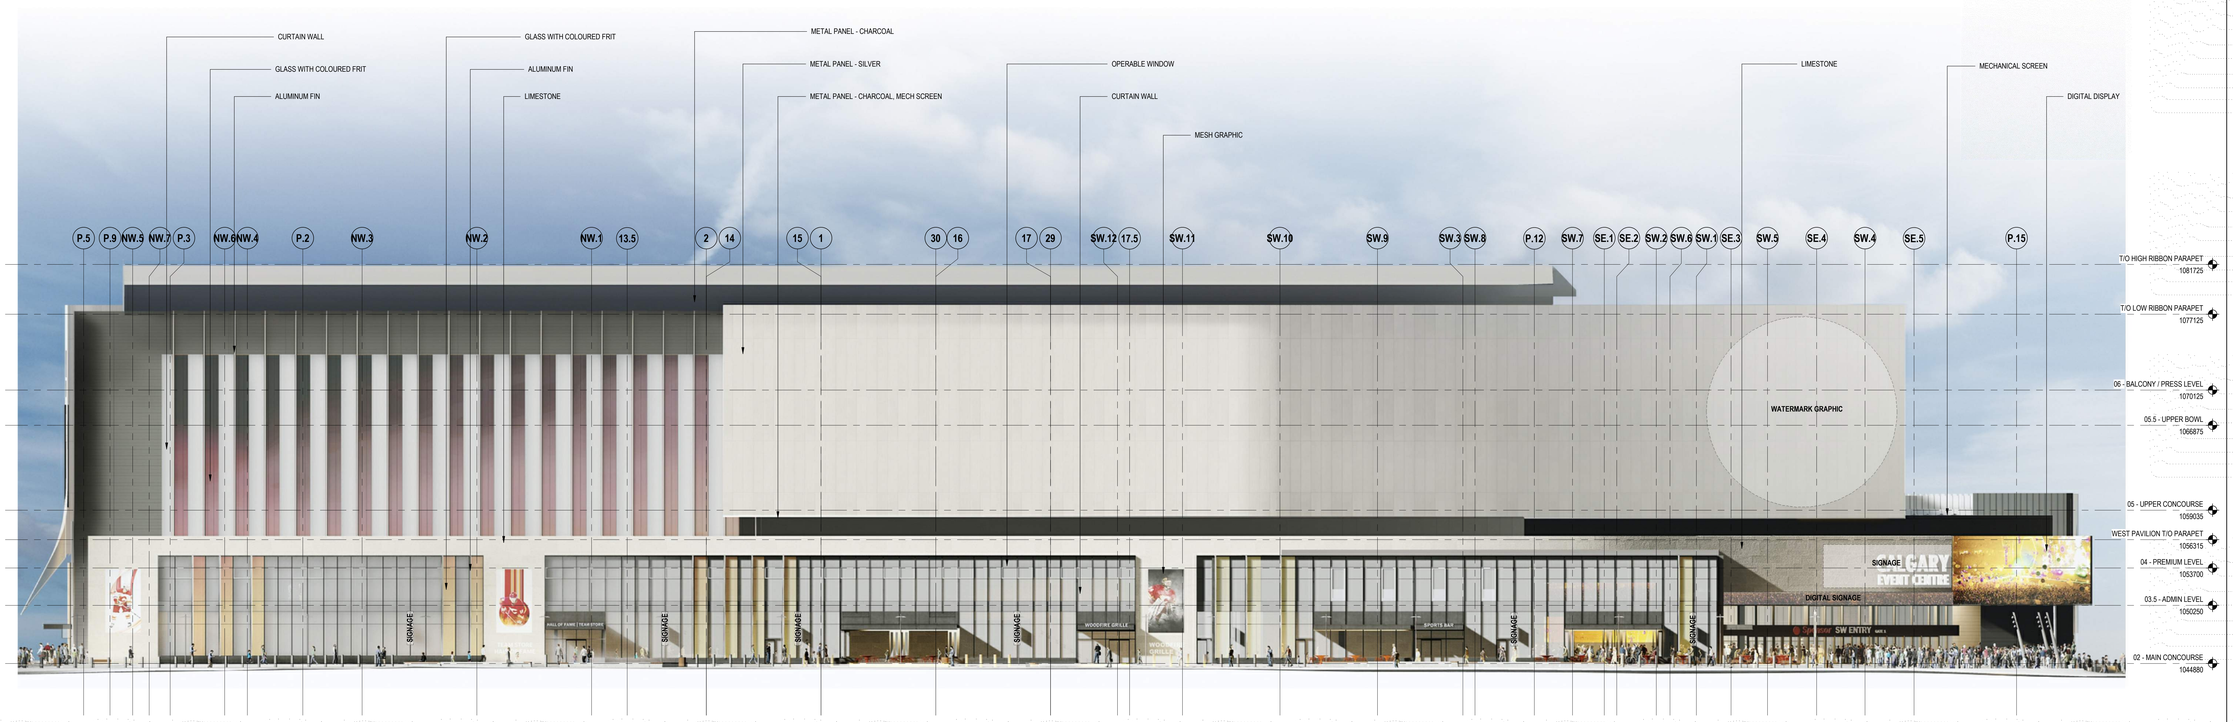
CURTAIN WALL
GLASS WITH COLOURED FRIT
ALUMINUM FIN
GLASS WITH COLOURED FRIT
ALUMINUM FIN
LIMESTONE
METAL PANEL - CHARCOAL
METAL PANEL - SILVER
METAL PANEL - CHARCOAL, MECH SCREEN
OPERABLE WINDOW
CURTAIN WALL
MESH GRAPHIC
LIMESTONE
MECHANICAL SCREEN
DIGITAL DISPLAY
P.5 P.9 NW.5 NW.7 P.3 NW.6 NW.4 P.2 NW.3 NW.2 NW.1 13.5 2 14 15 1 30 16 17 29 SW.12 17.5 SW.11 SW.10 SW.9 SW.3 SW.8 P.12 SW.7 SE.1 SE.2 SW.2 SW.6 SW.1 SE.3 SW.5 SE.4 SW.4 SE.5 P.15
WATERMARK GRAPHIC
SIGNAGE
HALL OF FAME | TEAMSTORE
SIGNAGE
SIGNAGE
SIGNAGE
WOODFIRE GRILLE
SPORTS BAR
SIGNAGE
SIGNAGE
DIGITAL SIGNAGE
SW ENTRY
T/O HIGH RIBBON PARAPET 1081725
T/O LOW RIBBON PARAPET 1077125
06 - BALCONY / PRESS LEVEL 1070125
05.5 - UPPER BOWL 1066875
05 - UPPER CONCOURSE 1059035
WEST PAVILION T/O PARAPET 1056315
04 - PREMIUM LEVEL 1053700
03.5 - ADMIN LEVEL 1050250
02 - MAIN CONCOURSE 1044880

2 DPA4.002 EXTERIOR ELEVATION - WEST

SCALE: 1 : 200

DIALOG

ISSUED FOR

1	2021-08-03	DEVELOPMENT PERMIT
2	2021-10-05	DP RESUBMISSION
3	2021-10-22	DP RESUBMISSION 2

ROBERT A.F. ADAMSON
REGISTERED
ARCHITECT
ALBERTA

CALGARY EVENT CENTRE

519 - 12th AVE SE, CALGARY, AB

EXTERIOR ELEVATIONS - SOUTH AND WEST

DPA4.002

PLOT DATE:2021-10-24 3:05:54 AM